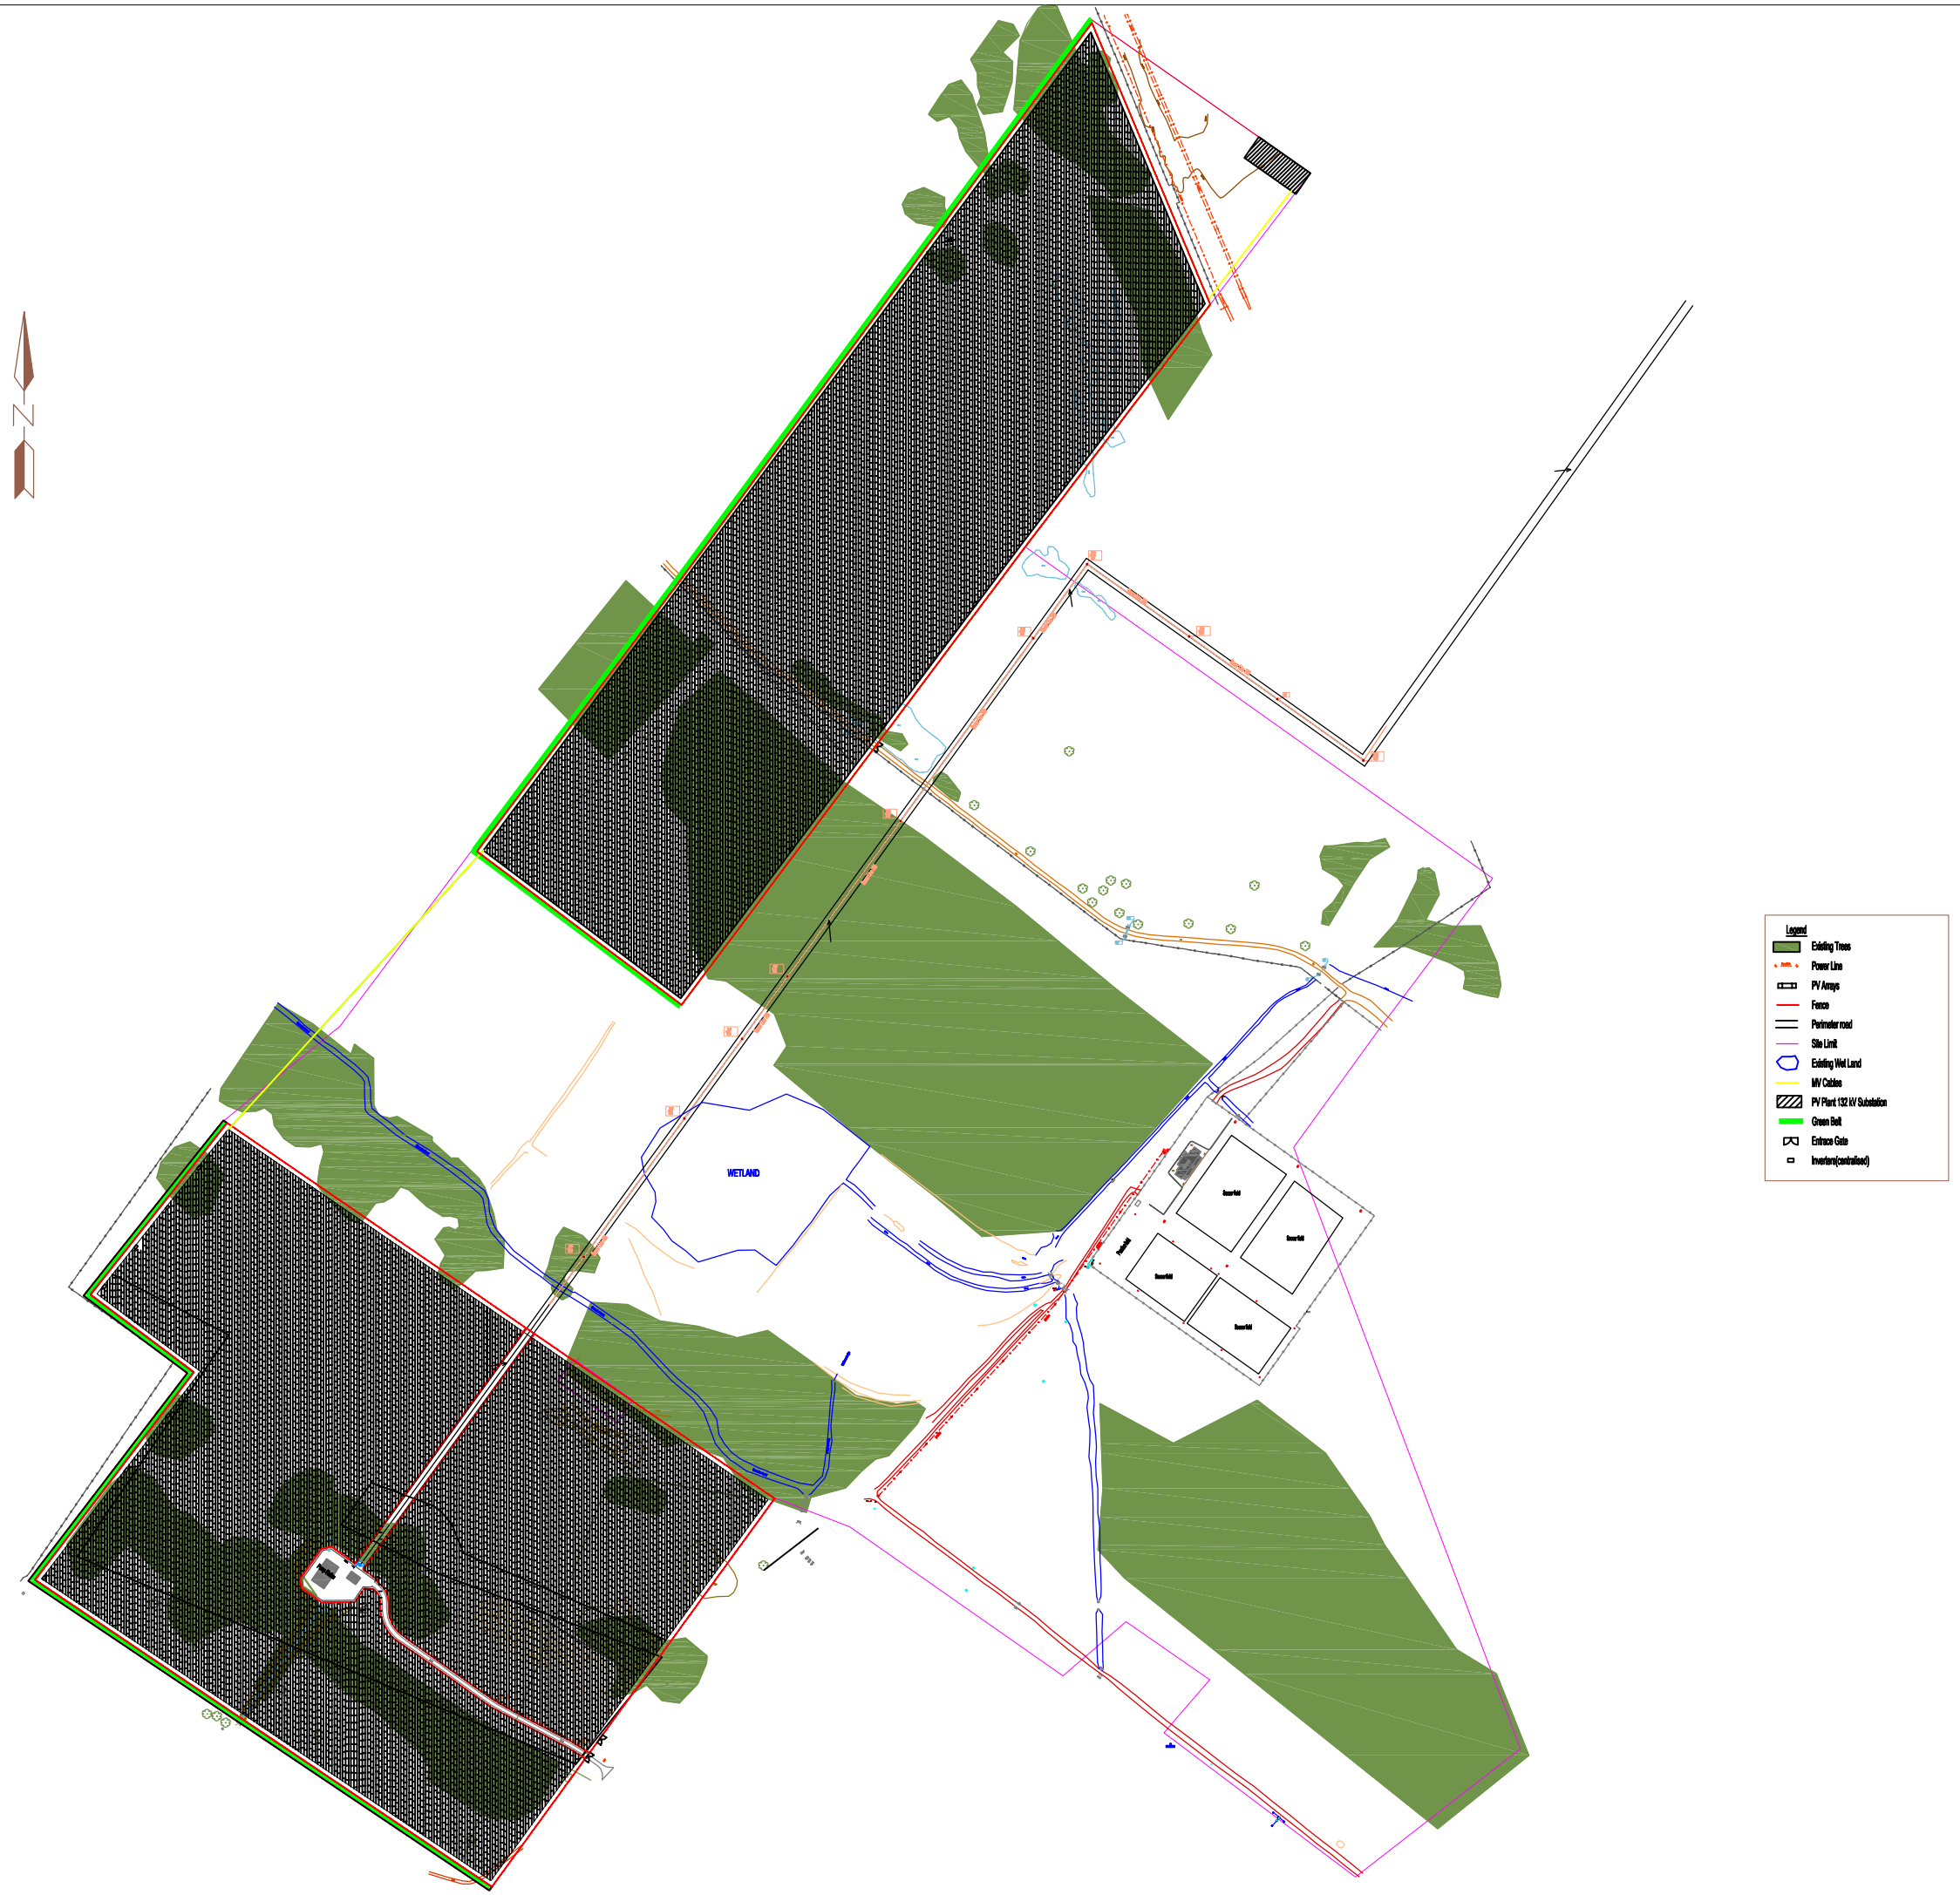

SunBD

SunBD - Sun Business Development Ltda

Scale:	1 : 2 500
Date:	August 2024

PAARDEVLEI
SOLAR FARM

SITES LAYOUT - 2

SunBD - 005

RTB / AG

1 1